LEVEL 1-8:
- 6 APARTMENTS
- 4 ELEVATORS
- DIMENSIONS ACCORDING REGULATIONS

640 m2

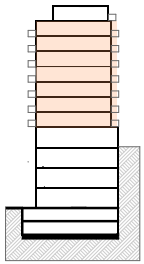

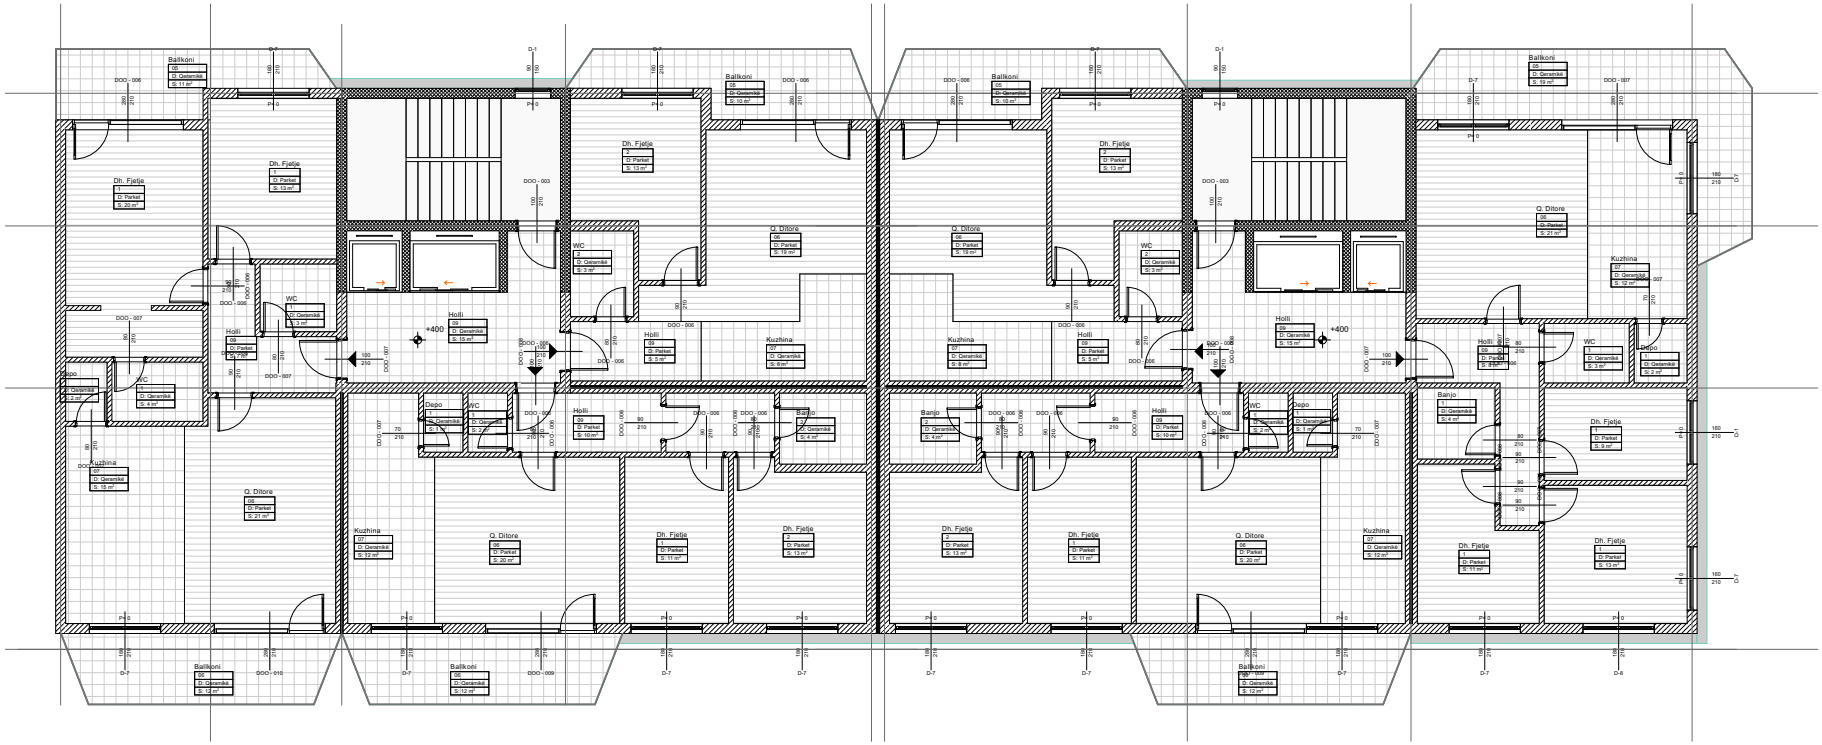

B17architects